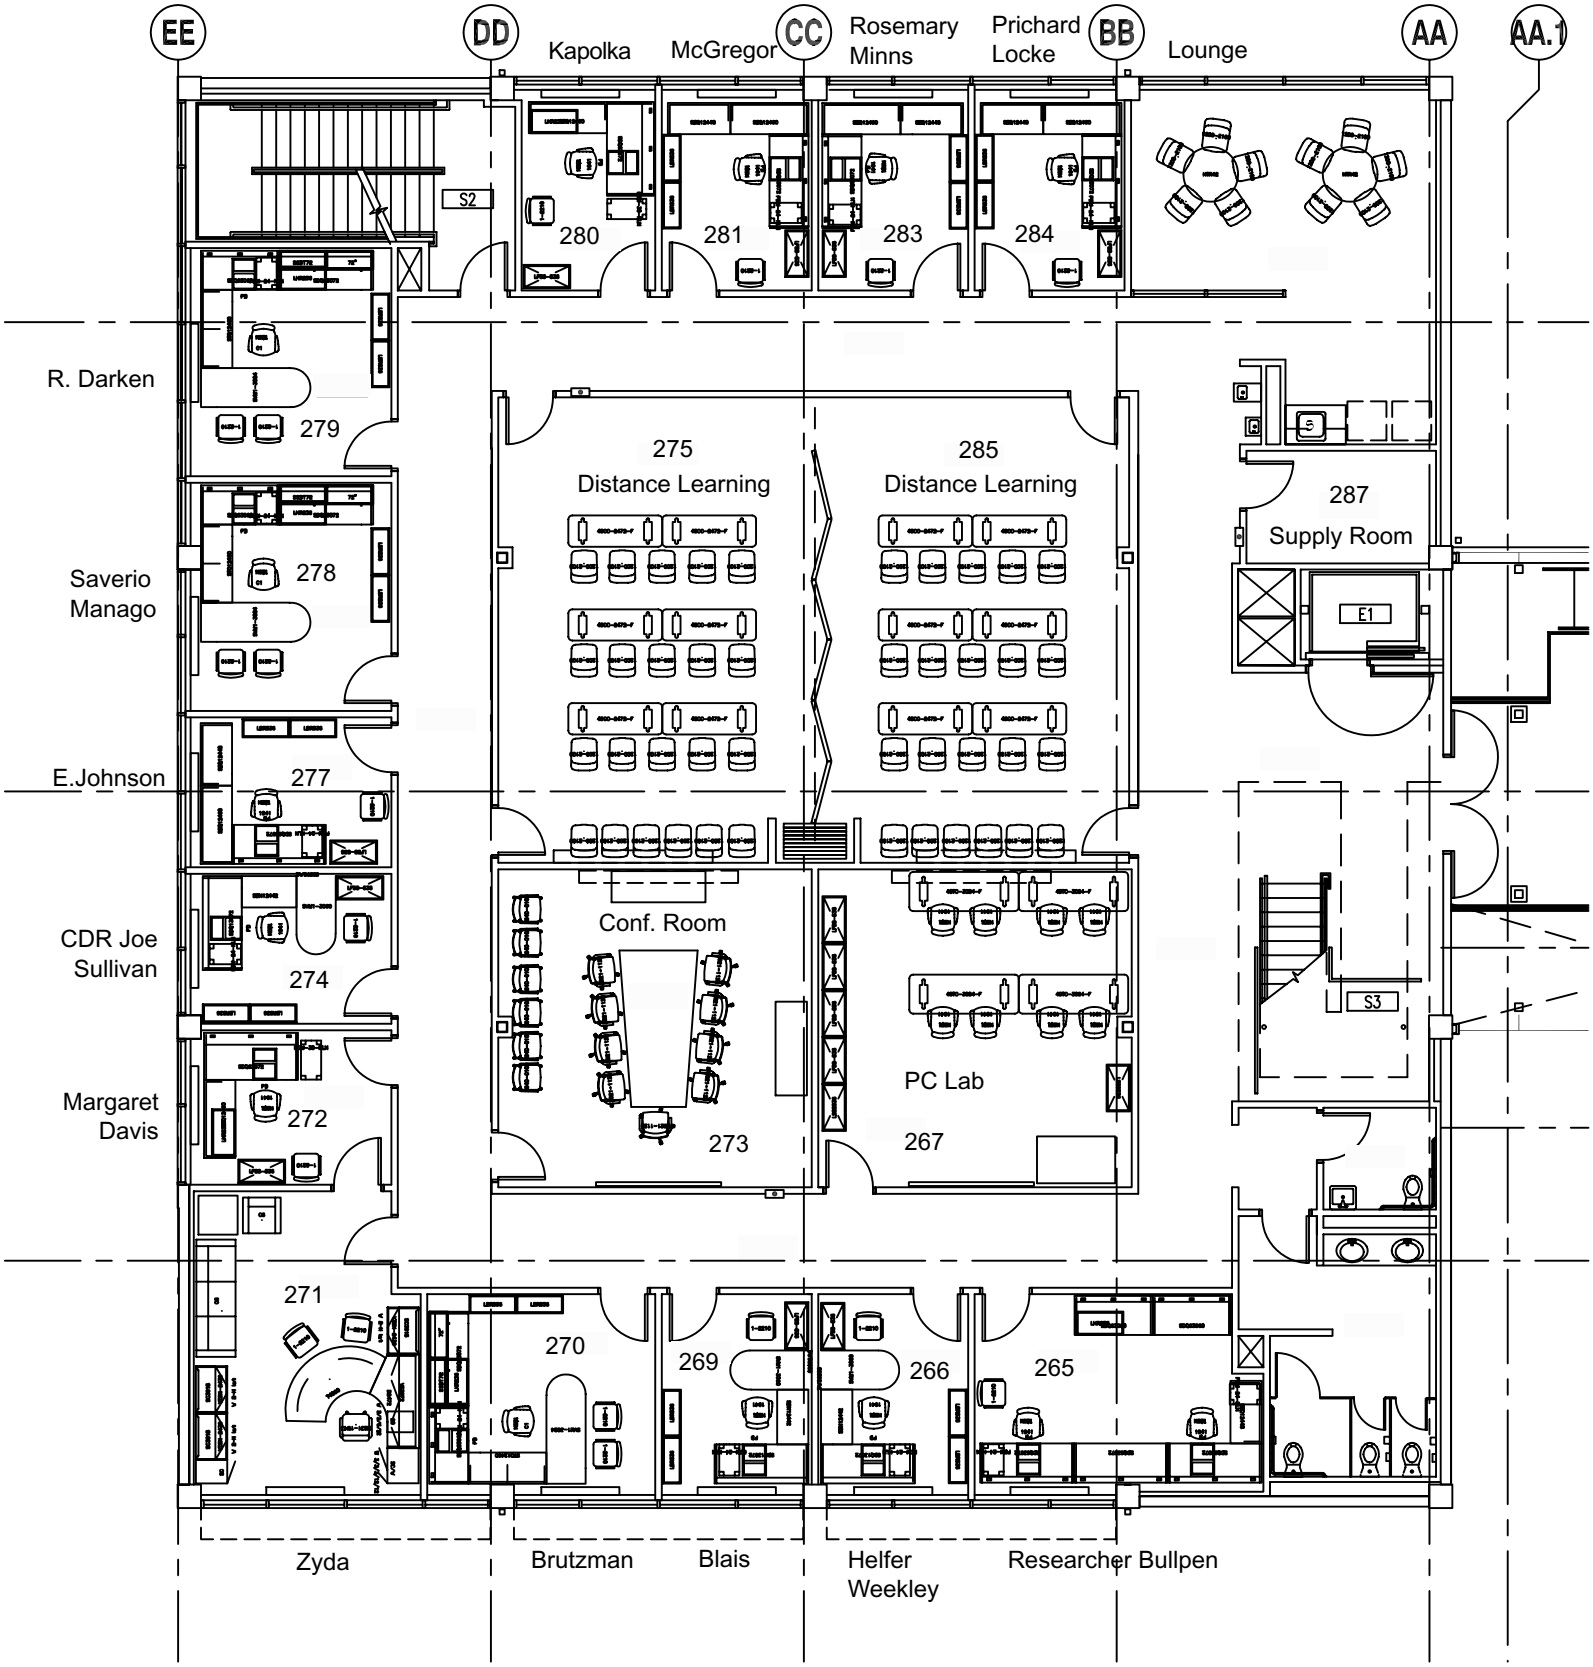

Second Floor ME Annex
16 June 2003